


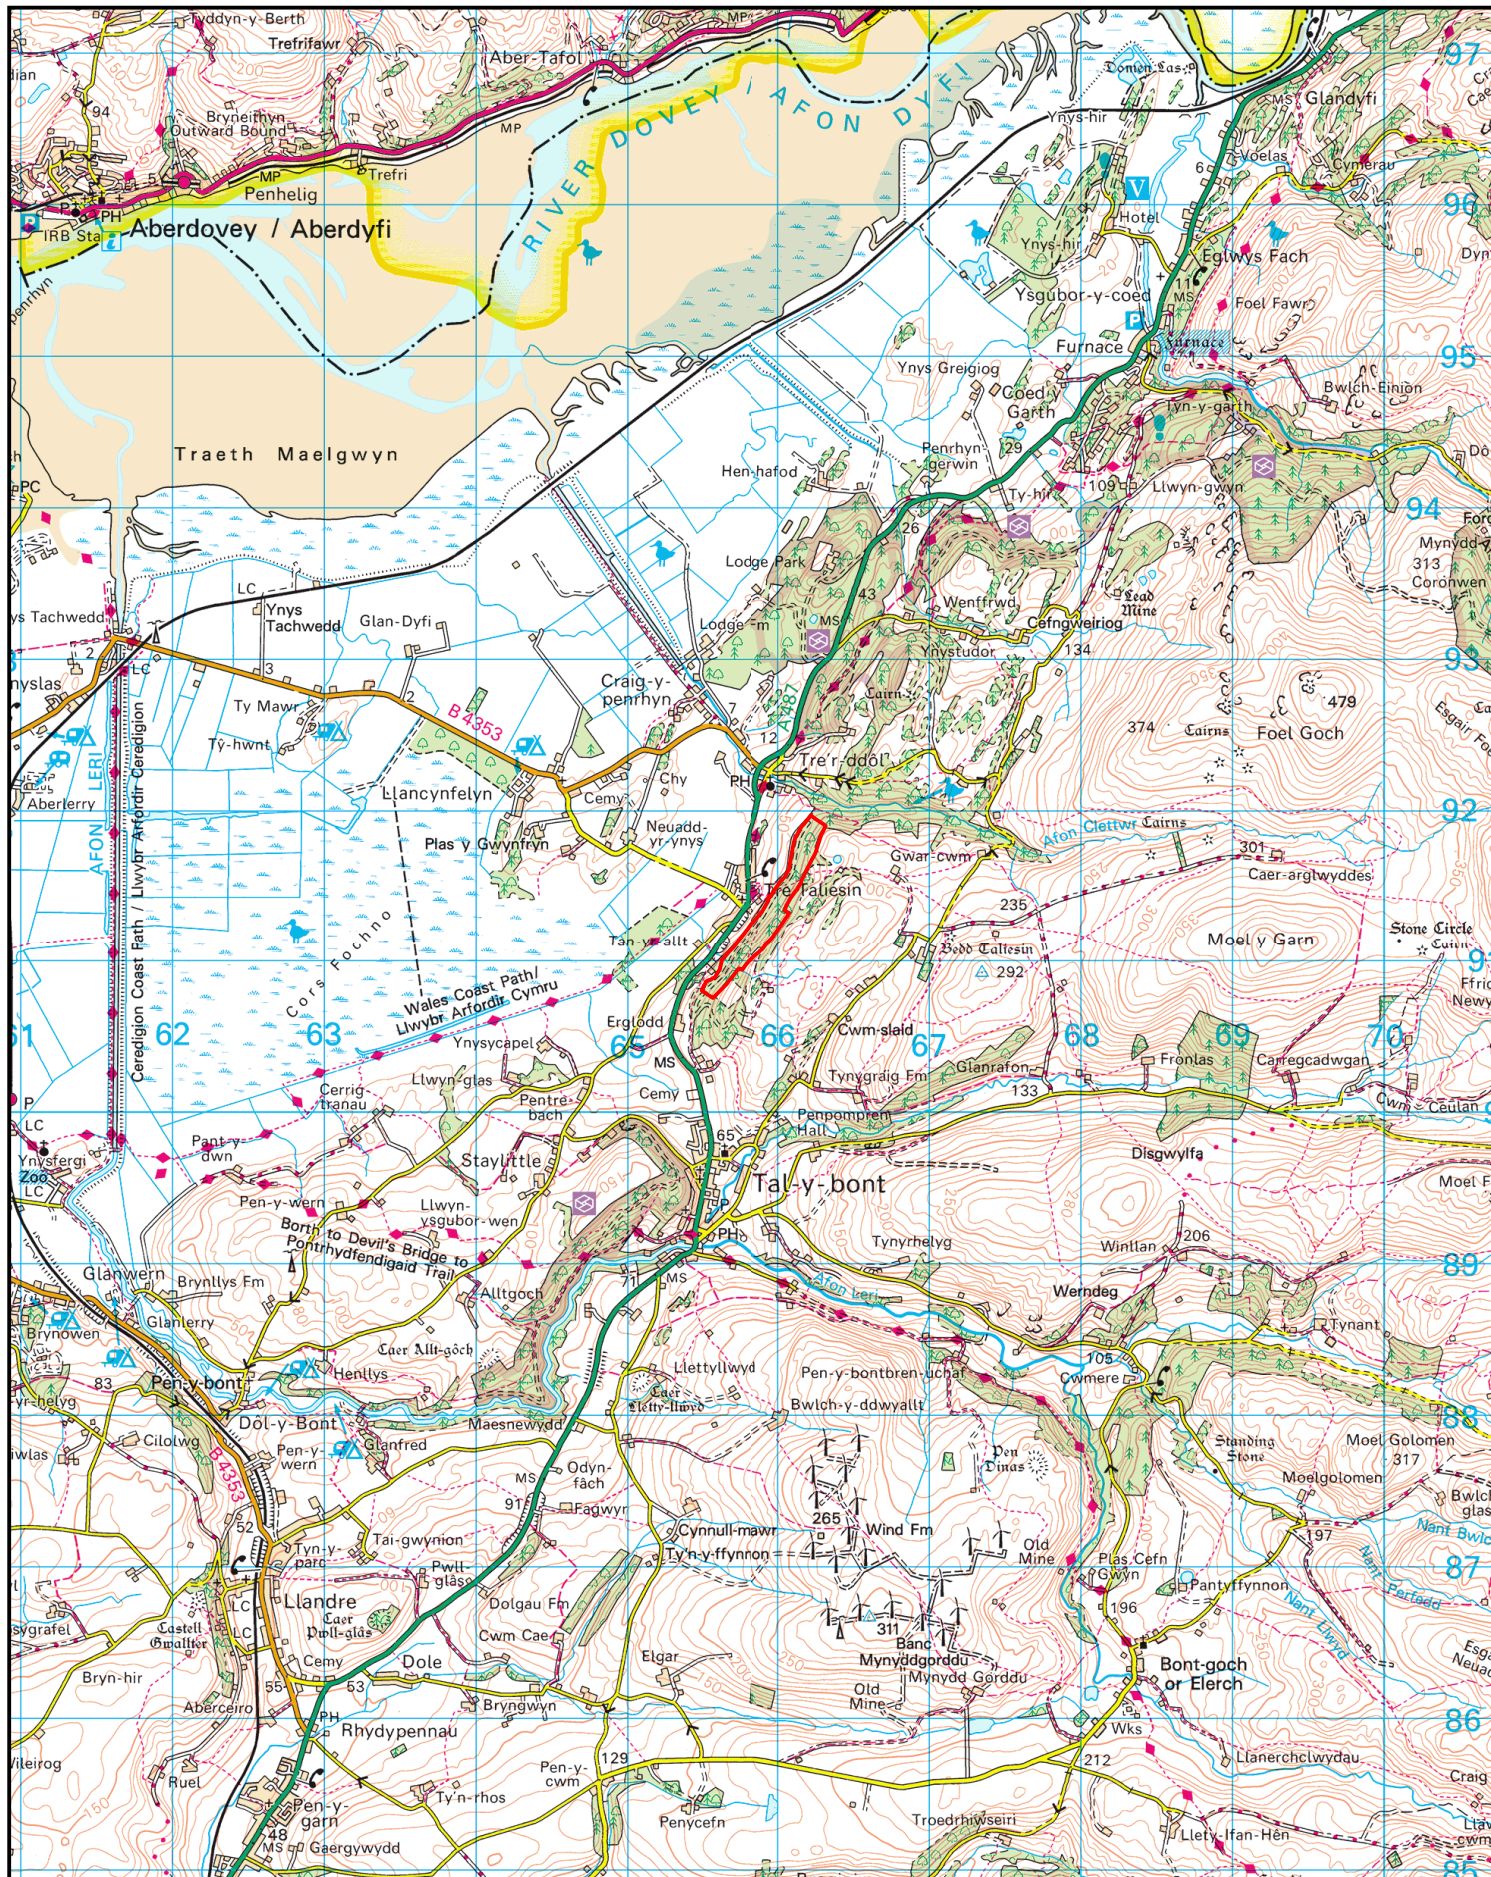

## Coed Tafarn Fach

Location SN 083 348

Scale 1:50,000 @ A4

Drawing No. ZAA29724-02

Date 21.10.26



Tustins, Unit 4, Park Farm, Akeman Street, Kirtlington, OX5 3JQ  
Tel: 01869 254938 www.tustins.co.uk

Based on Ordnance Survey 1:2,500  
mapping with the permission of  
the Controller of HMSO  
©Crown Copyright  
Licence No. VA 100033416